

平面図 S=1:500

IPNO	IP-2	Y	3.326	3.326
KNO	2-1	2-2	Lc	8.700
IA	34-44-38	CL	88.789	
R	80.000	Sp	39.933	39.933
L	40.044	D	45.398	45.398
ΔR	0.833	0.833	W	25.417
ΔM	19.981	19.981	A	56.600
X	39.794	39.794		

IPNO	IP-3	Y	4.195	13.097
KNO	3-1	3-2	Lc	92.500
IA	111-00-38	CL	217.500	
R	80.000	Sp	44.842	39.115
L	45.000	D	142.807	158.488
ΔR	1.052	3.304	W	120.366
ΔM	22.441	39.669	A	60.000
X	44.645	78.023		

IPNO	IP-4	Y	1.665	1.665
KNO	4-1	4-2	Lc	44.999
IA	30-26-16	CL	124.999	
R	160.000	Sp	39.972	38.972
L	40.000	D	63.631	63.631
ΔR	0.416	0.416	W	43.641
ΔM	19.990	19.990	A	80.000
X	39.938	39.938		

IPNO	IP-5	Y	3.114	3.114
KNO	5-1	5-2	Lc	24.272
IA	40-40-54	CL	107.794	
R	93.000	Sp	41.668	41.668
L	41.761	D	55.612	55.612
ΔR	0.780	0.780	W	34.766
ΔM	20.846	20.846	A	62.320
X	41.552	41.552		

令和8年度
百合百合谷線舗装補修工事
L=26.7m

舗装補修面積 A=230m²
A=舗装補修面積 A=230m²
掘削(L=250) Y=58m²
掘削(中心線) L=23m
掘削(外側線) L=13m
ドット(W=300) L=9m



中心点座標一覧表

測点名	X座標	Y座標
NO.10	93474.083	91682.198
NO.11	93455.883	91673.906
KA2-1	93447.018	91669.867
NO.11+15.314	93441.950	91667.548
NO.12	93437.706	91665.563
NO.13	93420.135	91656.038
KE2-1	93412.184	91650.342
KE2-2	93405.717	91644.529
NO.14	93404.657	91643.447
NO.15	93392.313	91627.745
KA2-2	93382.600	91611.968
KA3-1	93382.600	91611.968
NO.16	93381.851	91610.702
NO.17	93371.282	91593.727
NO.18	93358.782	91578.148
KE3-1	93356.265	91575.673
NO.19	93343.203	91565.689
NO.20	93325.027	91557.470
NO.21	93305.383	91554.003
NO.22	93285.491	91555.504
KE3-2	93270.205	91560.241
NO.23	93266.589	91561.878
NO.24	93249.647	91572.440
NO.25	93234.791	91585.804
NO.26	93221.522	91600.761
KA3-2	93211.483	91613.258
KA4-1	93211.483	91613.258
NO.27	93209.018	91616.371
NO.28	93196.880	91632.264
KE4-1	93187.984	91645.594
NO.29	93185.968	91649.013
NO.30	93177.134	91666.942
NO.31	93170.605	91685.832
KE4-2	93170.333	91686.825
NO.32	93166.307	91705.357
NO.33	93163.299	91725.129
KA4-2	93163.156	91726.148
KA5-1	93163.156	91726.147
NO.34	93160.241	91744.891
NO.35	93155.274	91764.245
KE5-1	93154.321	91766.867
NO.36	93146.755	91782.297
KE5-2	93142.848	91788.178
NO.37	93134.649	91798.177
NO.38	93120.322	91812.120
KA5-2	93113.720	91817.973
NO.39	93105.331	91825.359
NO.39+7.924	93099.383	91830.595
NO.40	93090.320	91838.575
NO.40+16.547	93077.900	91849.510

測点名	X座標	Y座標	IP間距離	IP間方向角	IA
NO.10	93474.083	91682.198			
IP.2	93405.706	91651.045	75.139	204-29-38	34-54-38
IP.3	93309.914	91489.042	188.205	239-24-16	111-00-38
IP.4	93171.964	91663.129	222.119	128-23-39	30-26-16
IP.5	93155.459	91781.224	119.242	97-57-22	40-40-54
NO.40+16.547	93077.900	91849.510	103.336	138-38-16	


図根点座標一覧表

測点名	X座標	Y座標	標高
MD03	93408.562	91652.442	71.846
VO1V014-1	93379.432	91614.322	69.086
VO1V014-2	93366.513	91580.922	67.865
VO1V014-3	93336.817	91557.582	68.047
VO1V014-4	93294.411	91550.318	69.553
VO1V014-5	93255.402	91559.011	71.067
VO1V014-6	93222.024	91593.426	72.127
VO1V014-7	93206.223	91612.966	72.621
VO1V014-8	93187.759	91637.817	73.126
VO1V014-9	93171.064	91670.280	73.729
VO1V014-10	93164.047	91696.454	75.010
VO1V014-11	93159.264	91722.784	76.426
VO1V014-12	93153.524	91754.029	78.011
VO1V014-13	93142.845	91779.605	80.829
VO1V014-14	93122.996	91803.958	81.859
VO1V014-15	93093.525	91834.053	82.777

準拠点(既存)座標一覧表

測点名	X座標	Y座標
J-5	93278.494	91544.494
J-14	93059.534	91868.426
J-15	93031.222	91900.543

工事名	令和8年度 防安全事業 町道百合百合谷線舗装補修工事		
路線名等	町道百合百合谷線		
工事箇所	那賀郡那賀町百合		
図面名	平面図		
縮尺	S=1:500	図面番号	1 / 3
会社名			
事業者名	那賀町建設課		

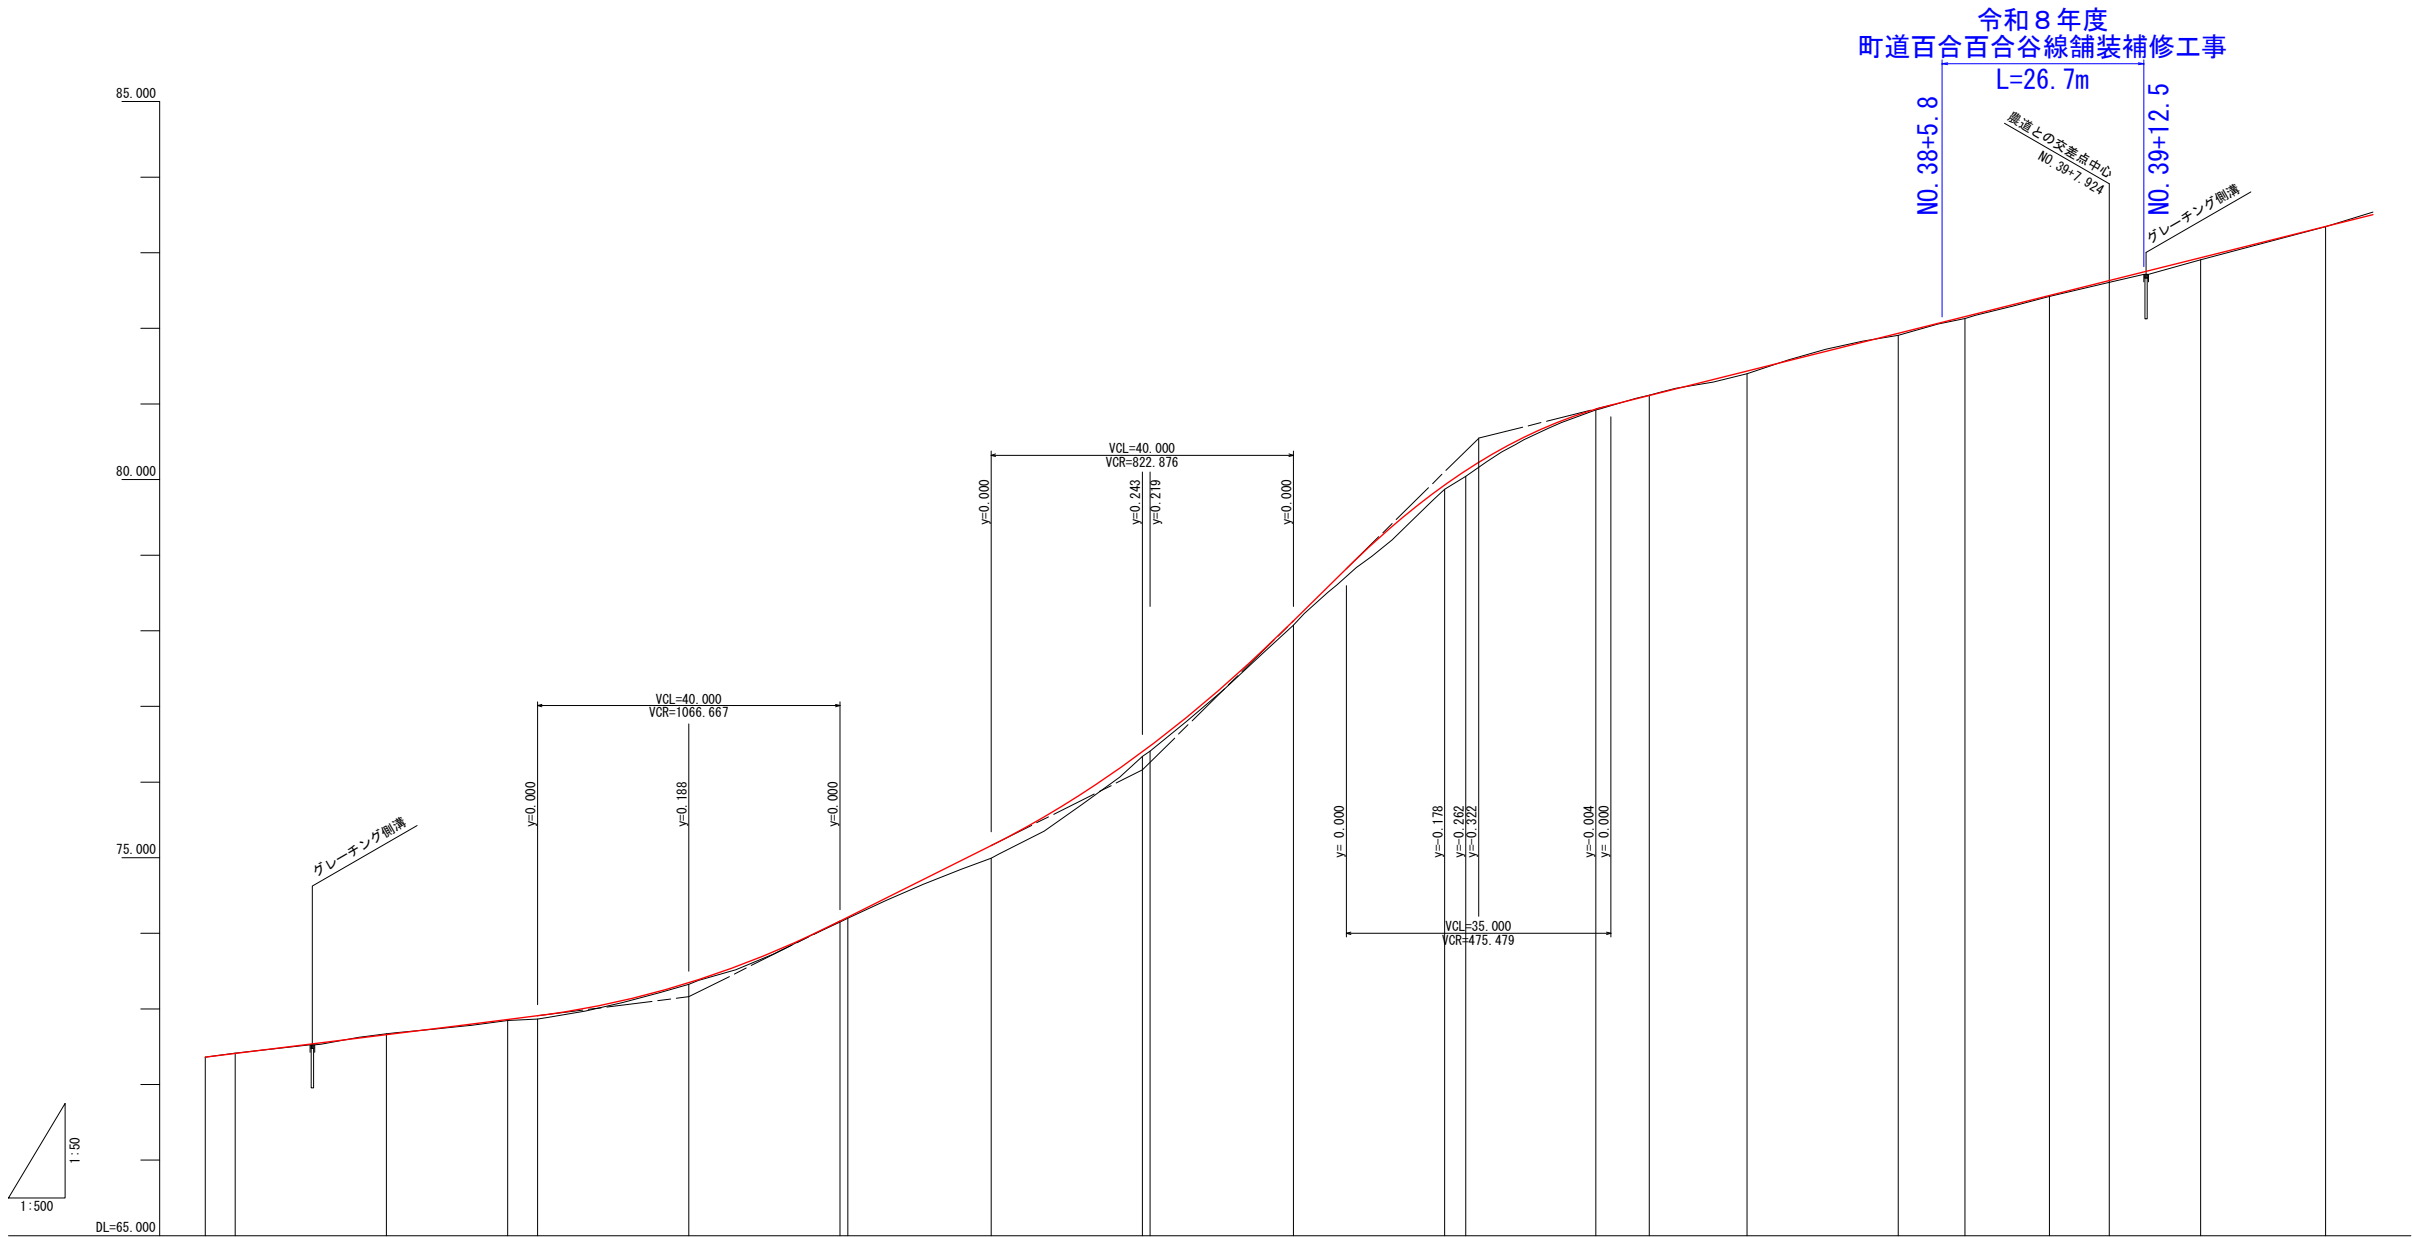

令和 8 年度
町道百合百合谷線舗装補修工事
L=26.7m

NO. 38+5.8

NO. 39+12.5

農道との交差点中心
NO. 39+7.924


グレーチング側溝

延長及び勾配																
盛 土 高			0.015	0.045	0.024		0.013	0.012		0.167		0.064	0.072	0.072		0.056
切 土 高	0.002	0.002	0.005			0.011									0.004	
計 画 高	72.360	72.360	72.410			72.660				72.860		72.910			73.348	
地 盤 高	72.362	72.362	72.415			72.671				72.845		72.885			73.324	
追 加 距 離	536.030	536.030	540.000			560.000				576.030		590.000			600.000	
点 間 距 離	16.030	0.000	3.970			20.000				16.030		3.970			20.000	
測 点 名	K43-2	K44-1	NO. 27			NO. 28				KE4-1		NO. 29			NO. 30	
曲 線																
片勾配摺付図																
拡 幅 摺 付 図																

工 事 名	令和 8 年度 防安全事業 町道百合百合谷線舗装補修工事		
路線名等	町道百合百合谷線		
工事箇所	那賀郡那賀町百合		
図 面 名	縦断面		
縮 尺	V=1:50 H=1:500	図面番号	2 / 3
会 社 名			
事業者名	那賀町建設課		

標準断面図 S=1:50

NO. 39付近

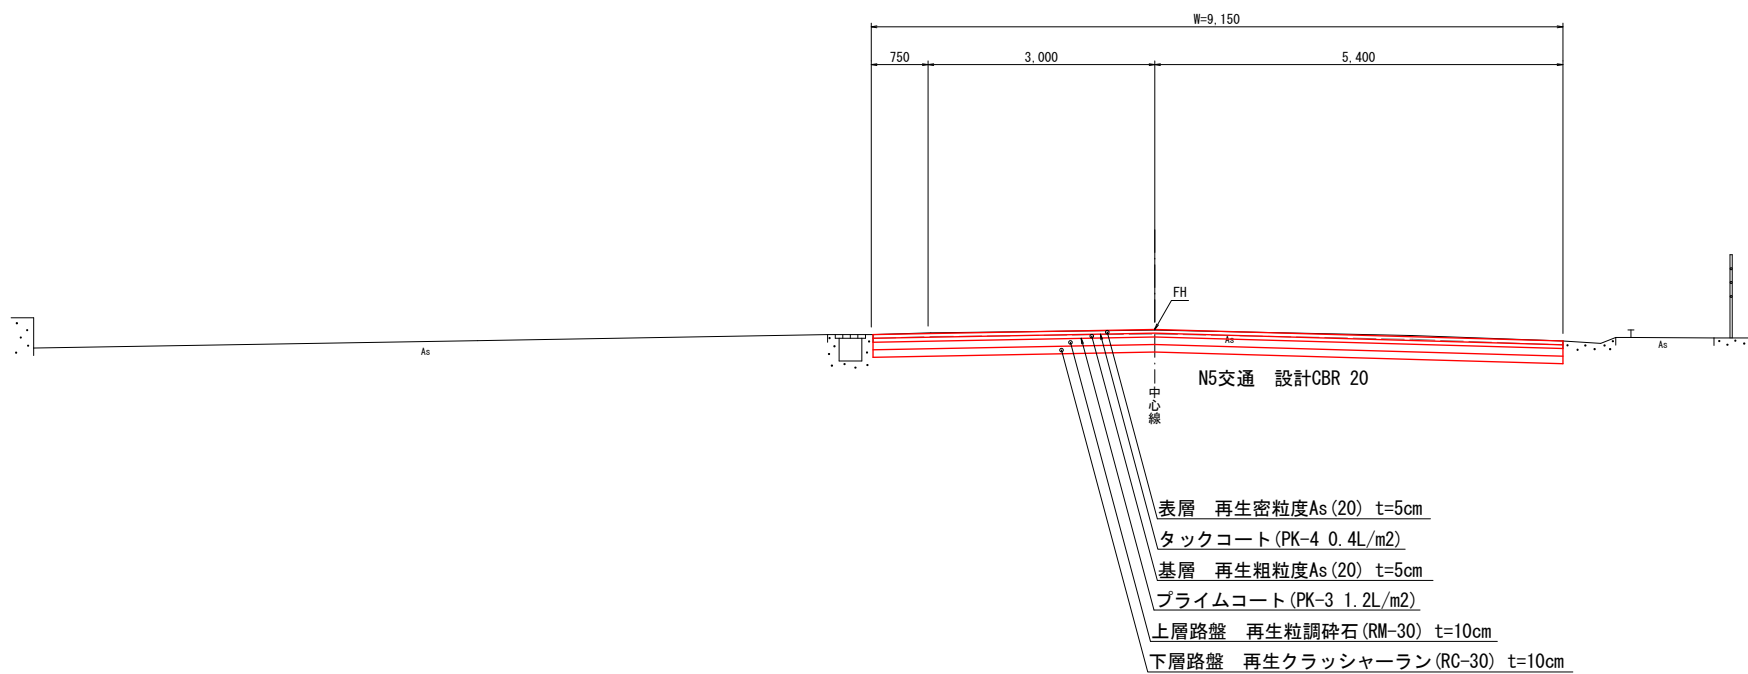

DL=75.000

工 事 名	令和8年度 防安全事業 町道百合百合谷線舗装補修工事		
路線名等	町道百合百合谷線		
工事箇所	那賀郡那賀町百合		
図 面 名	標準断面図		
縮 尺	S=1:50	図面番号	3 / 3
会 社 名			
事業者名	那賀町建設課		